


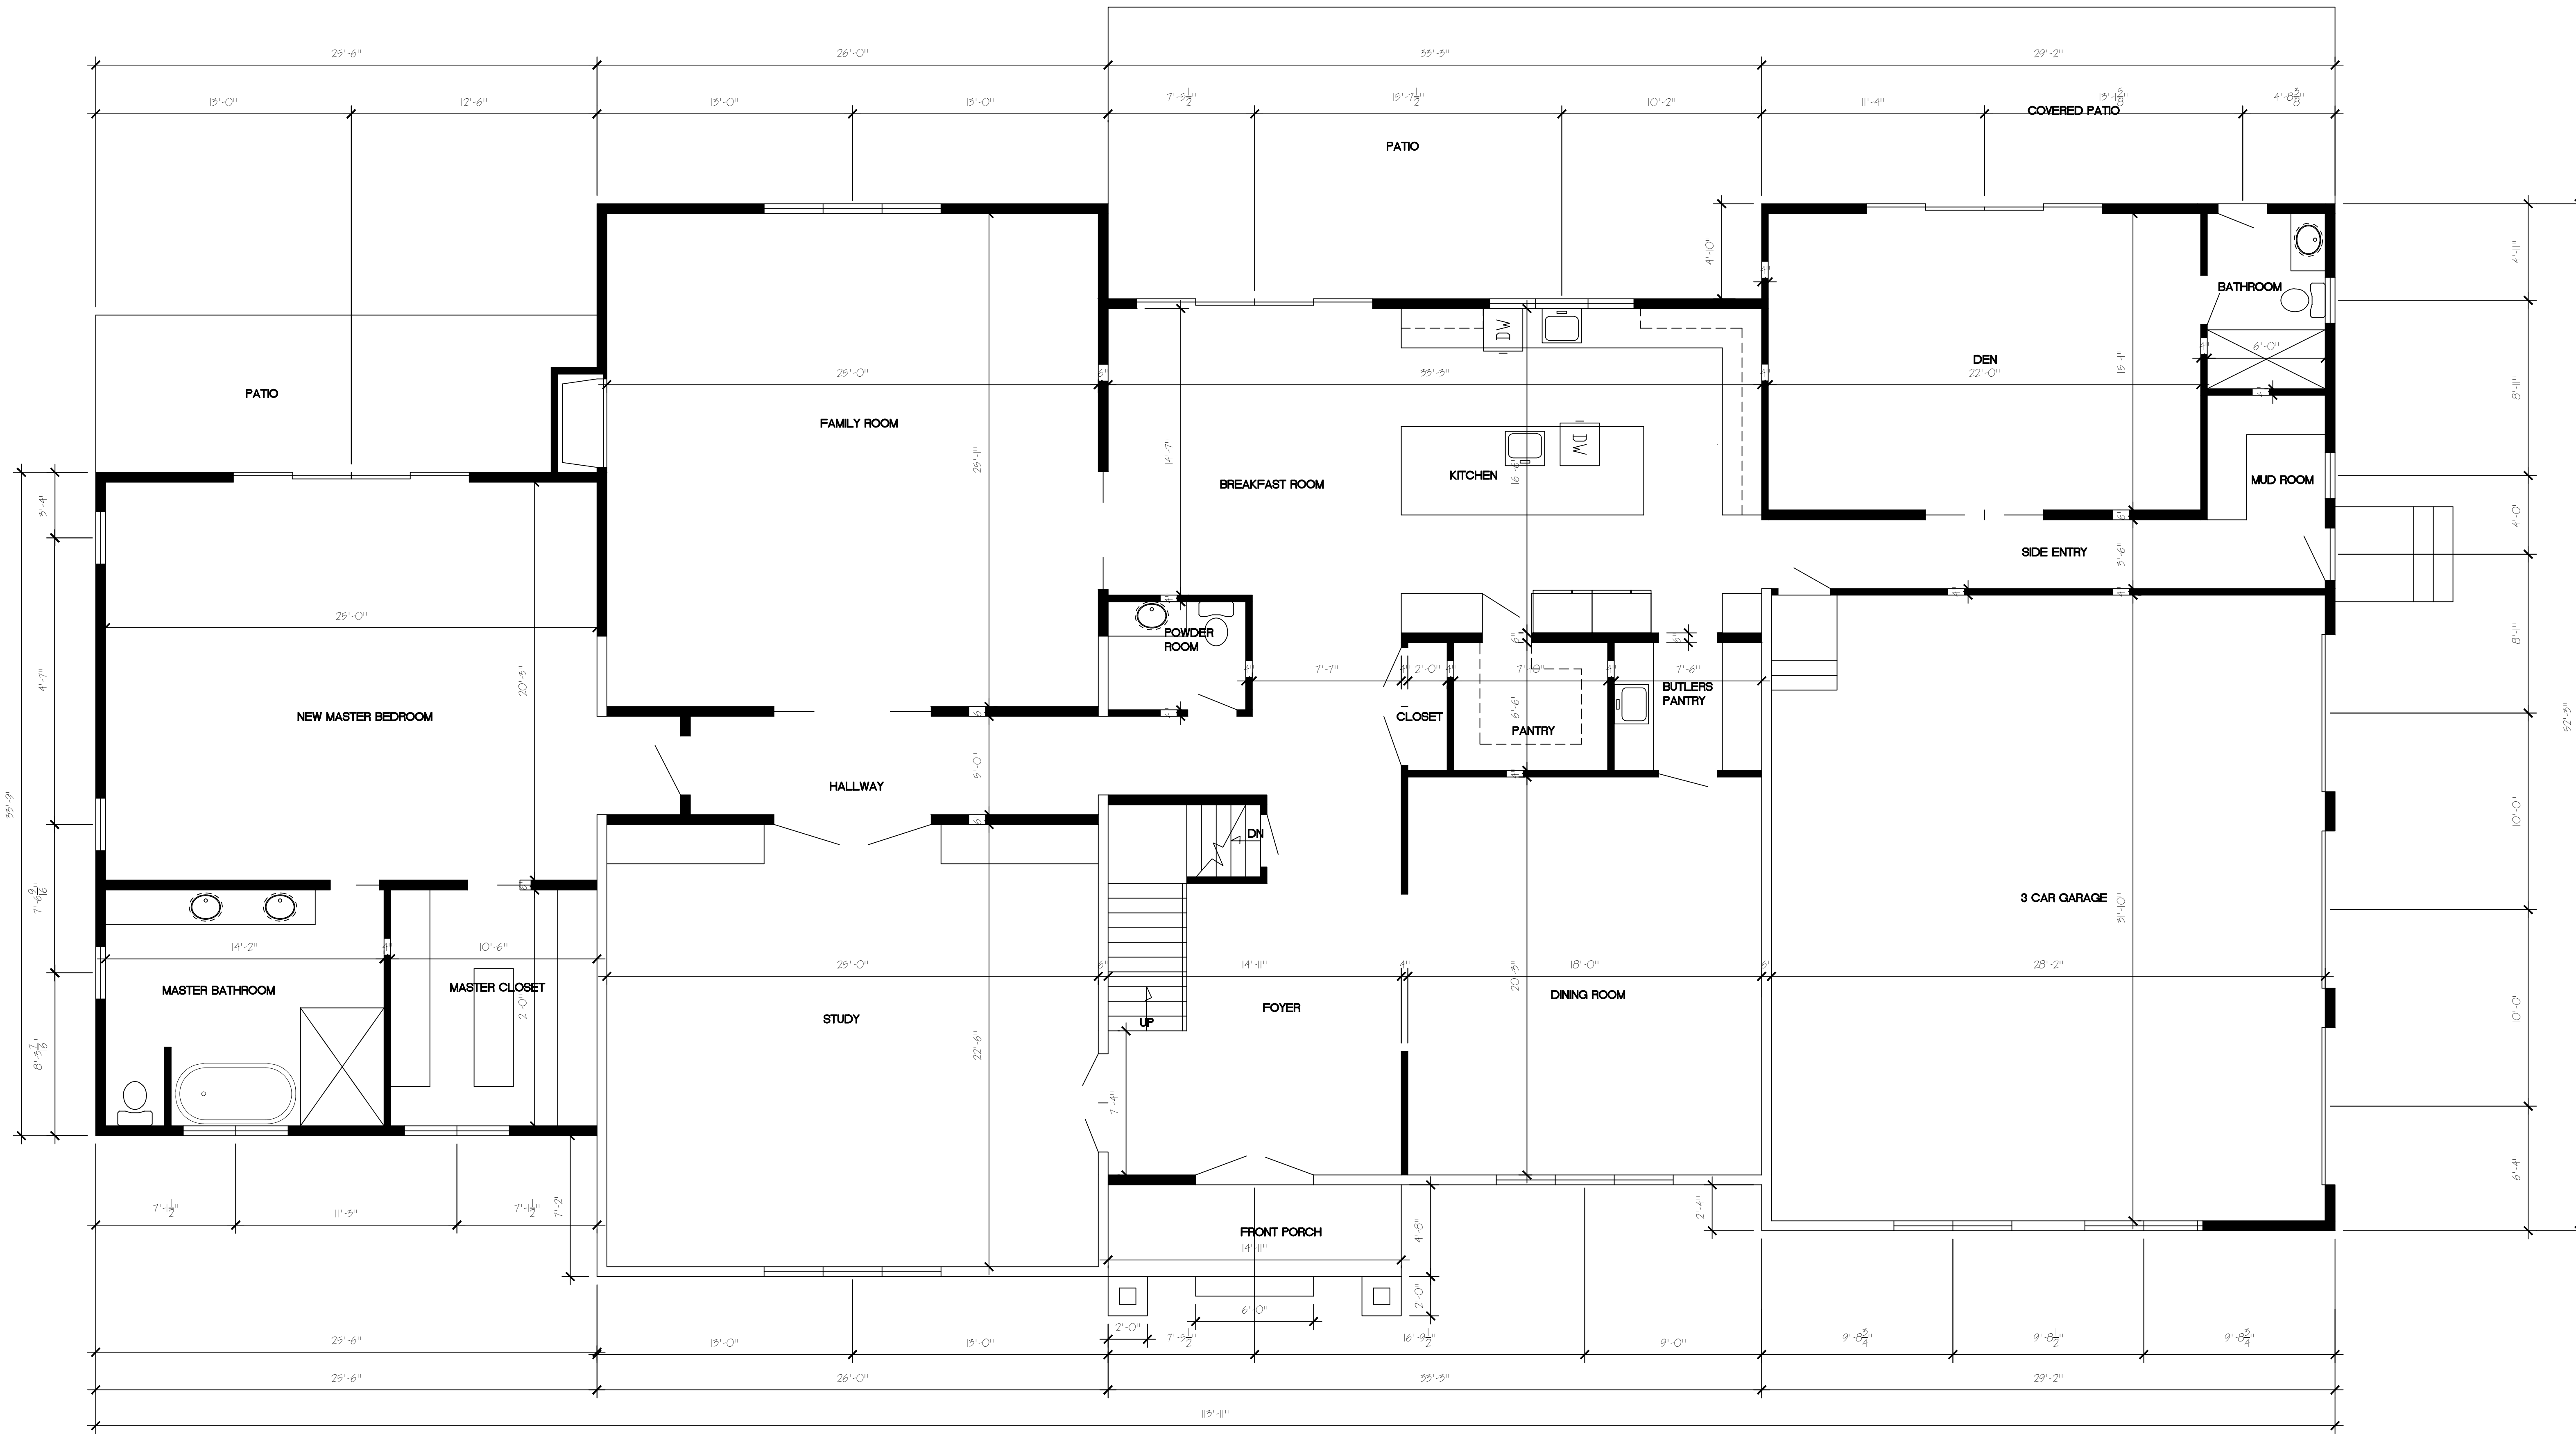

FIRST FLOOR PLAN
SCALE 1/4" = 1'-0"

APPROX. 4,360 SQ FT
Living area - excludes garage
GARAGE: APPROX. 950 SQ FT
Garage footprint
Plan-based estimate